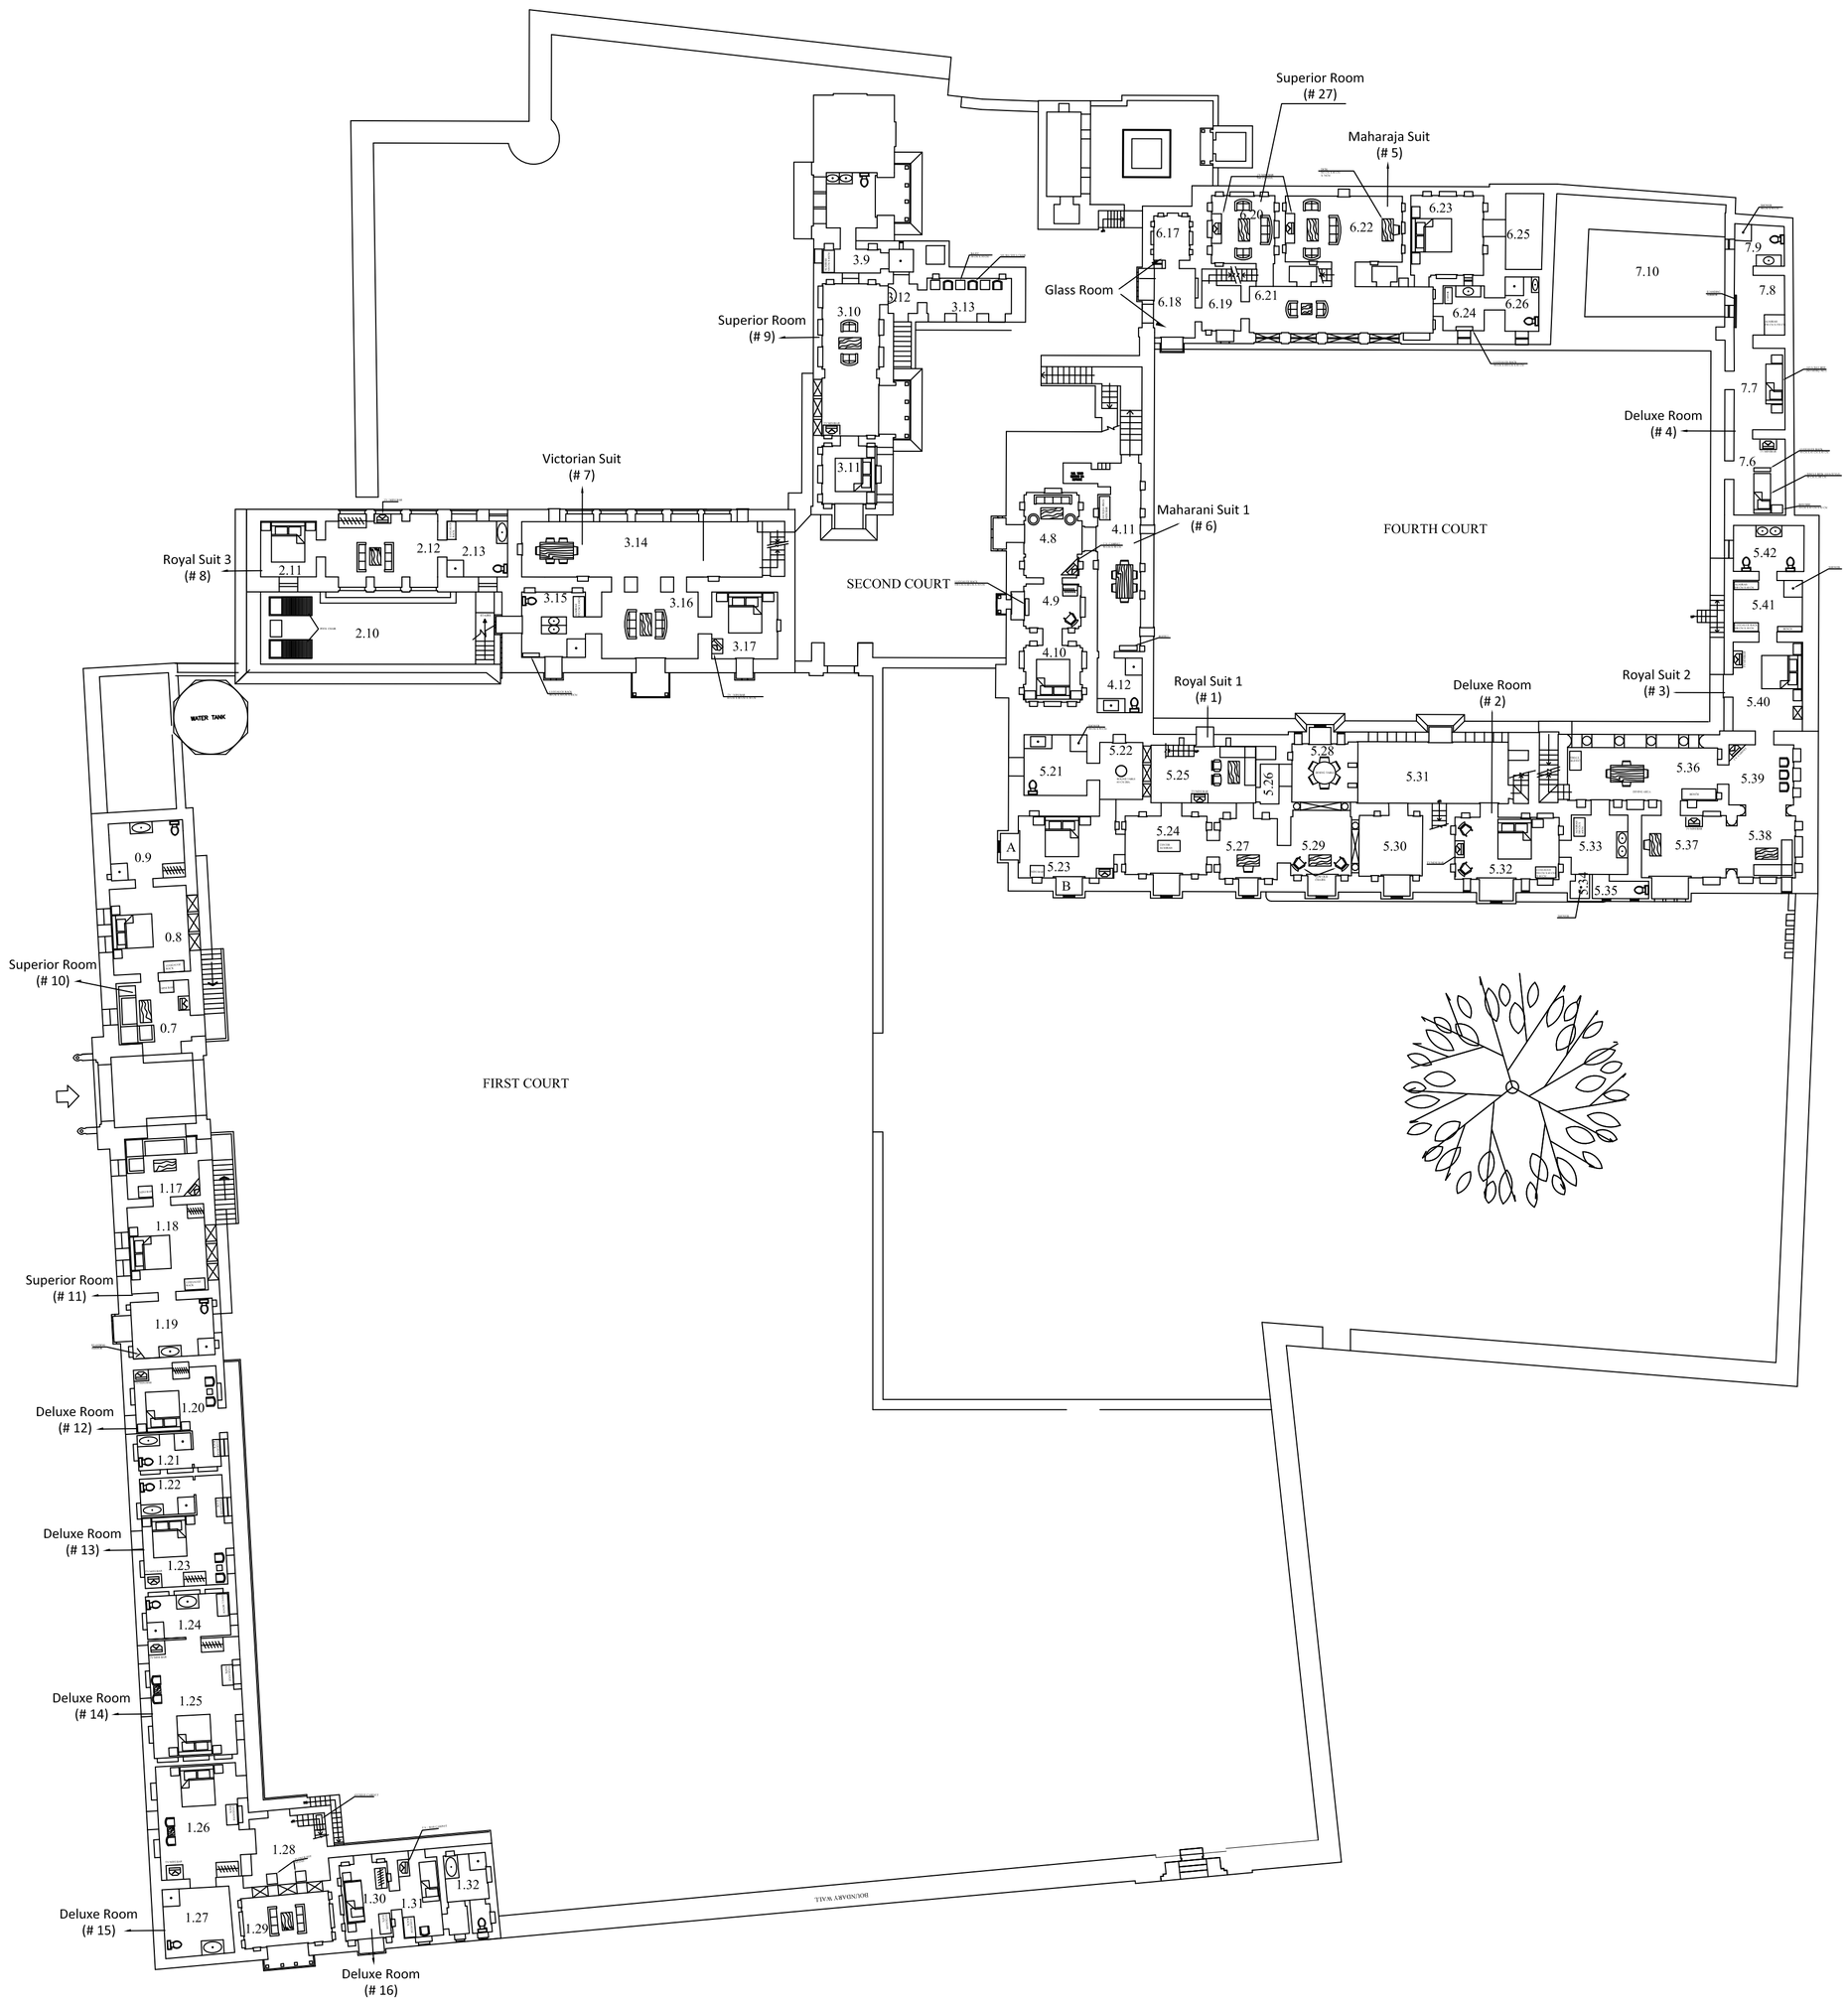

Rawla Gogunda, First Floor