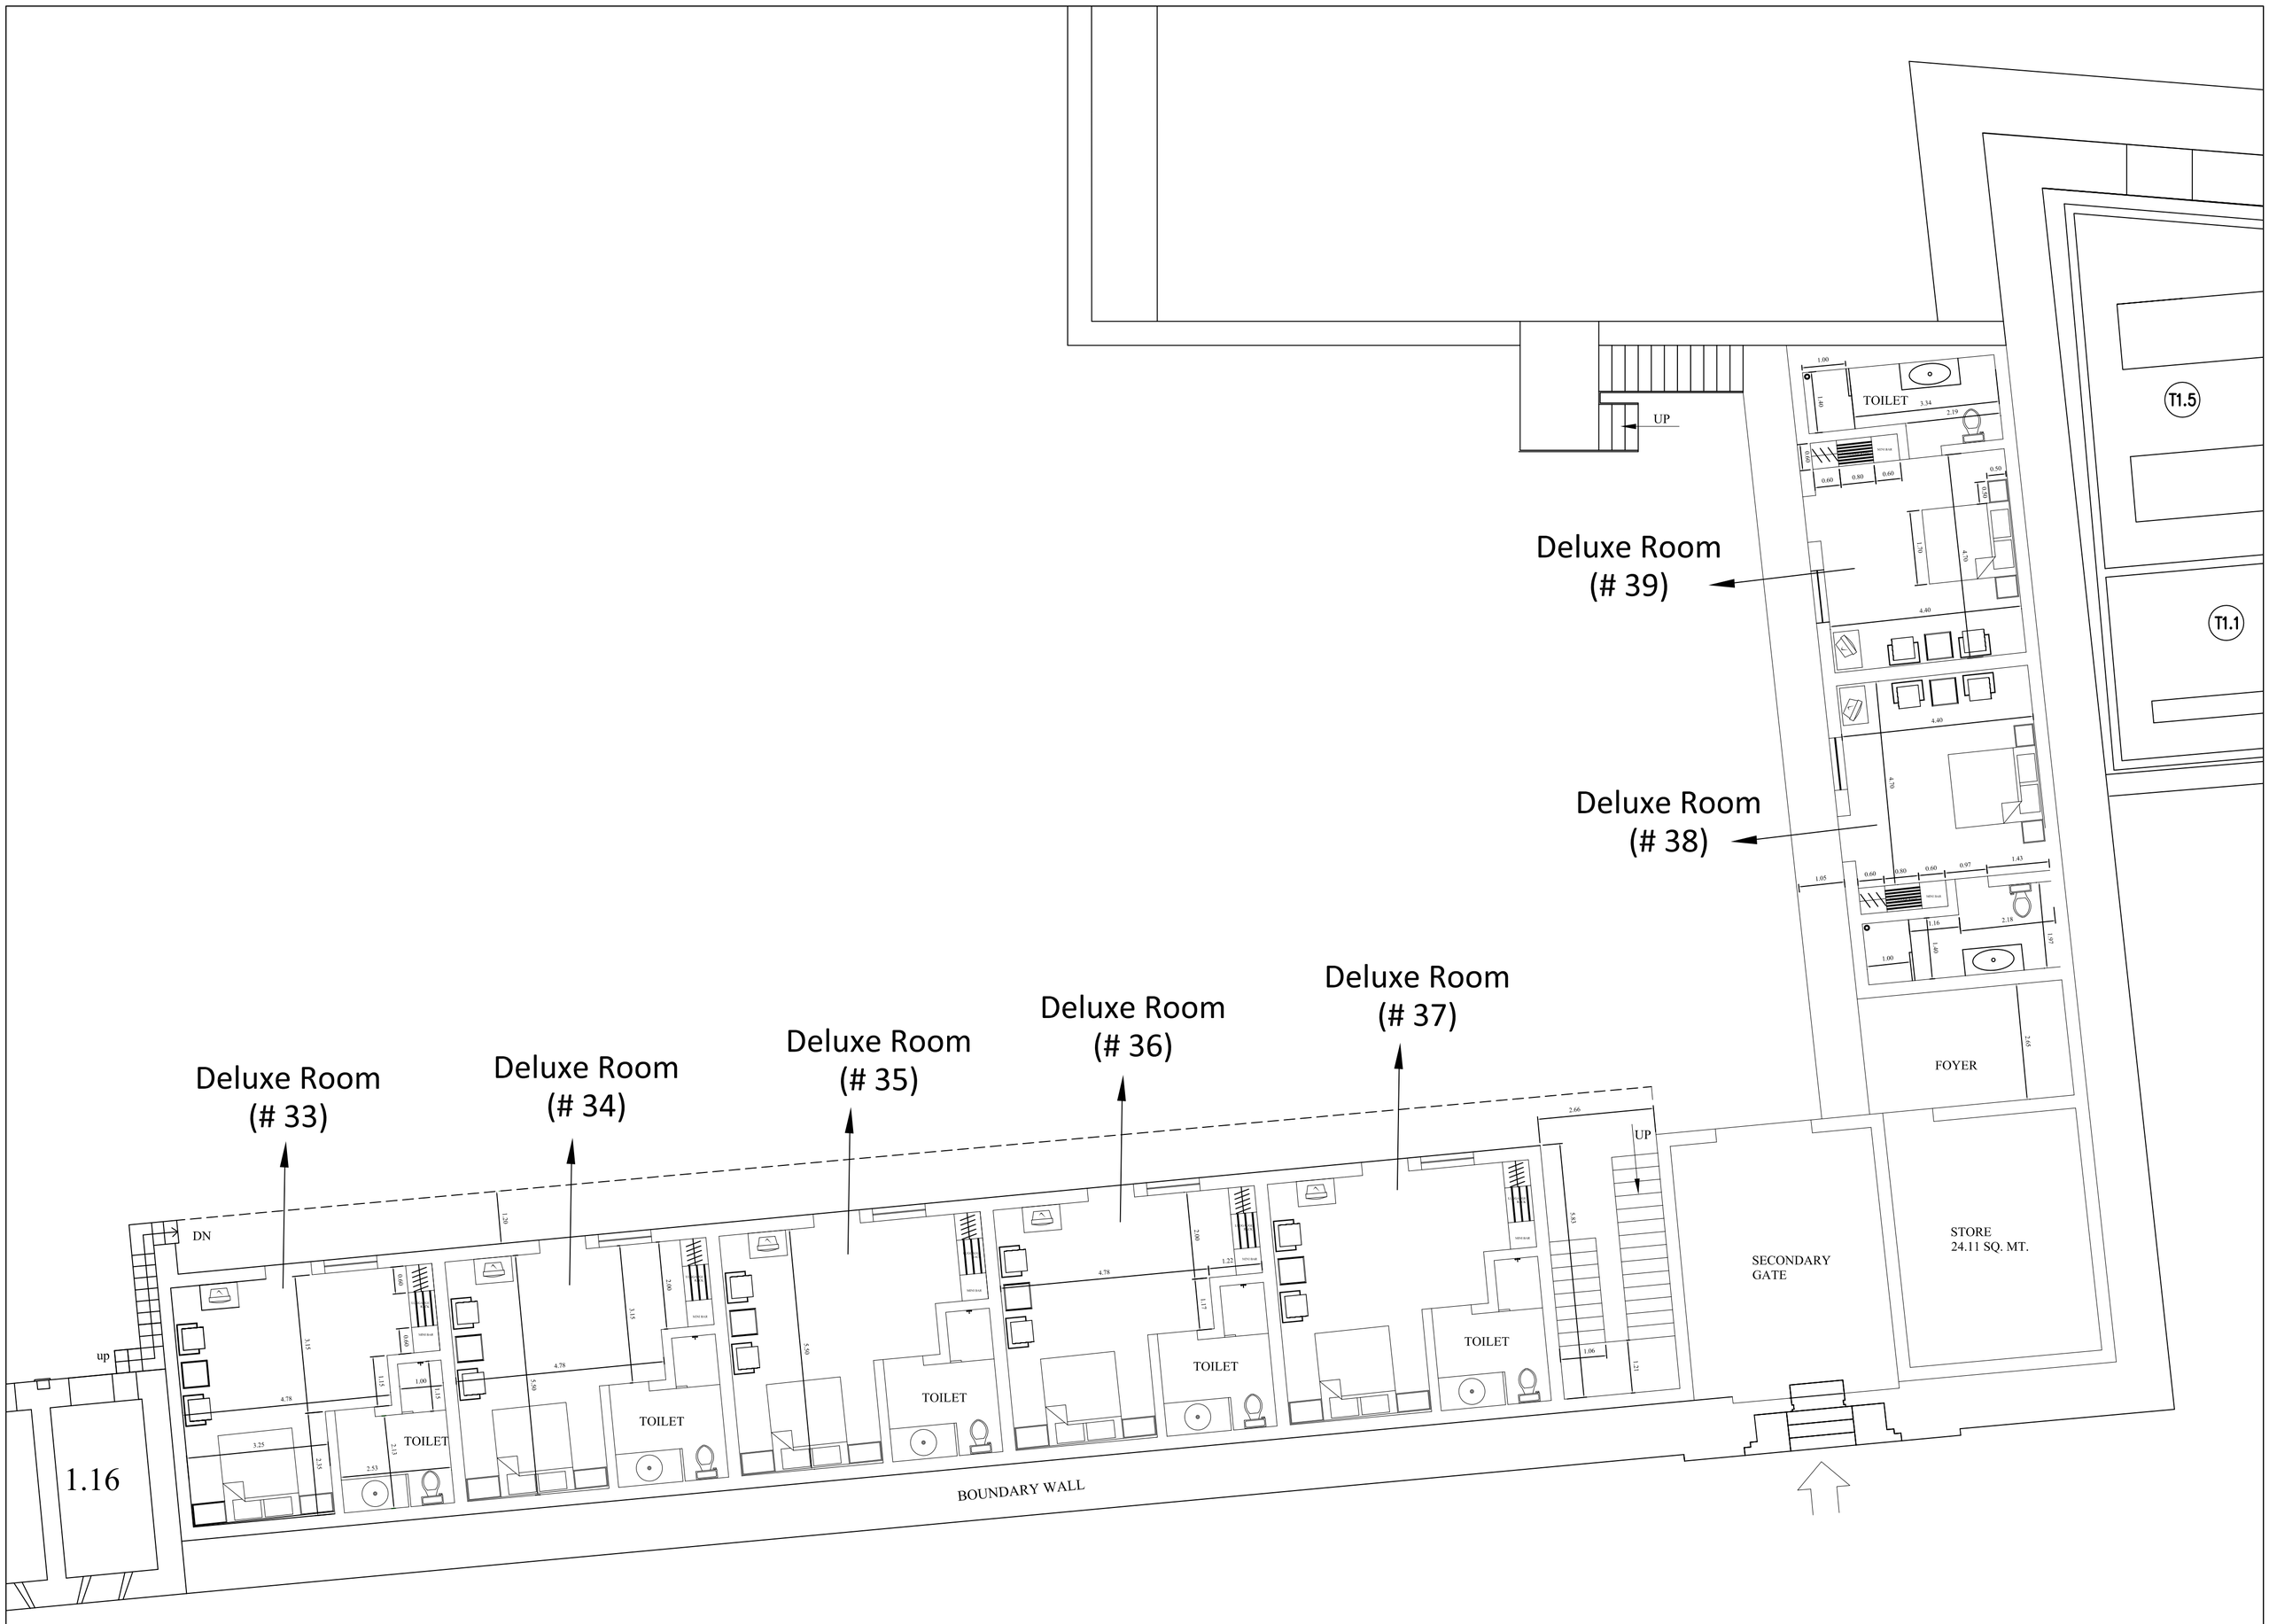

New 15 Rooms
Ground Floor